Company:	
Contact:	
Project Ref:	
Order No:	**Date:**

COVERWORLD UK LIMITED

Mansfield Road, Bramley Vale, Chesterfield, Derbyshire, S44 5GA
Tel : 01246 858222 Email : sales@coverworld.co.uk
Fax : 01246 858223 Web : www.coverworld.co.uk

EAVES BEAM GABLE RIGHT HAND OVERHANG

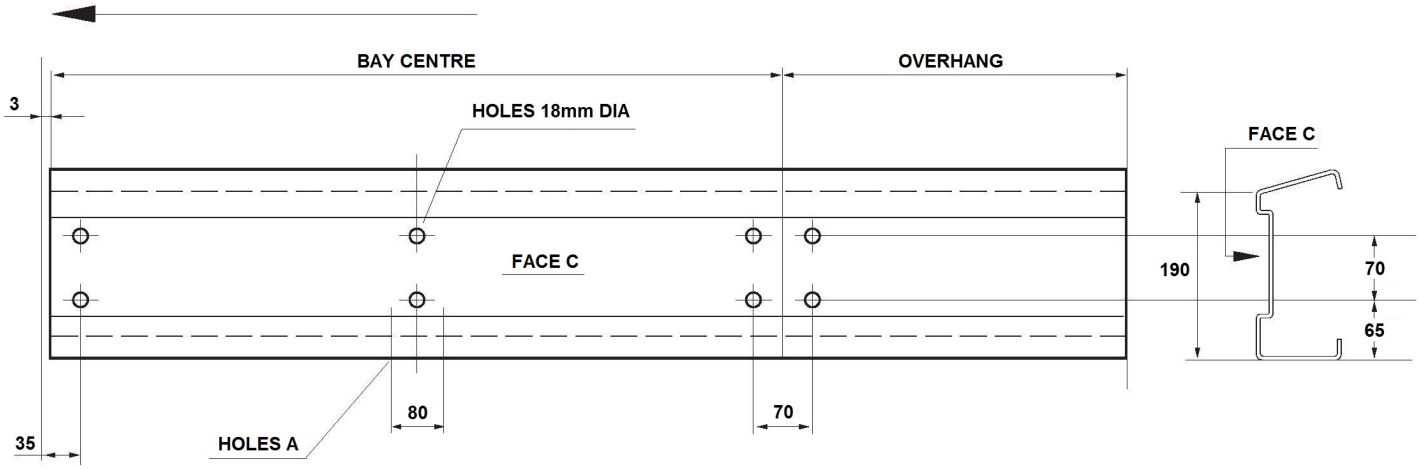

Bay Centre	Overhang	Roof Slope (Pitch)	Holes Required Yes / No	Qty	Mark Up